


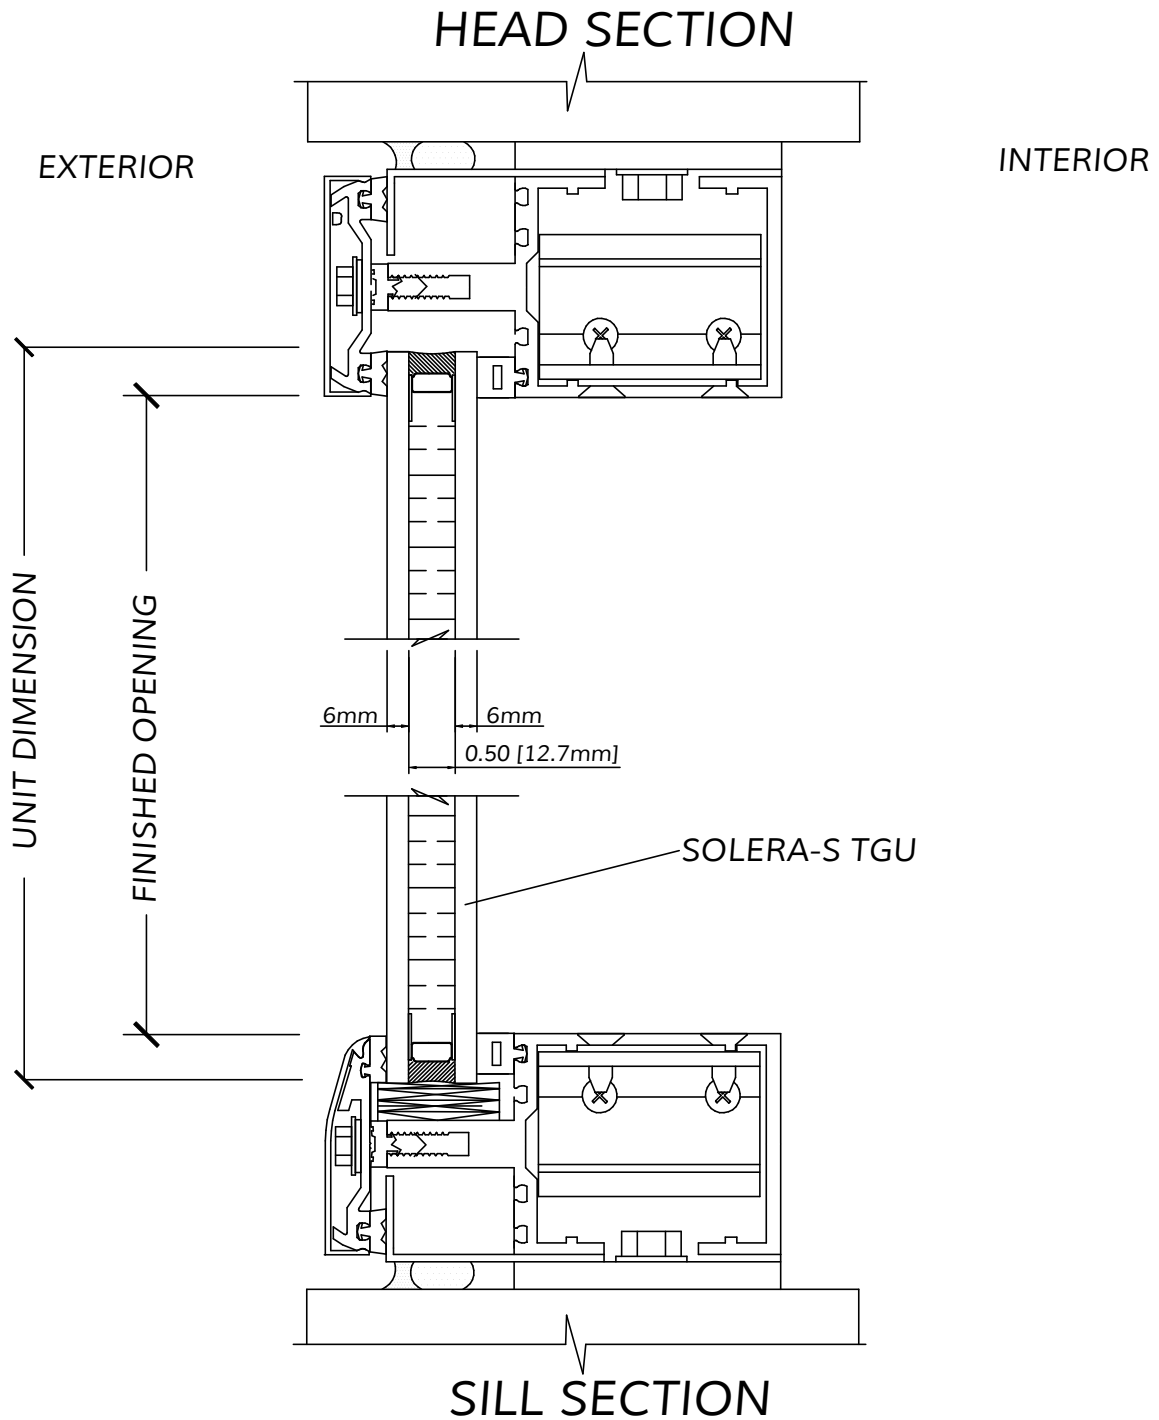

* SEE 300-3003-12
FOR DETAILS OF
"INTRA FRAME CAVITY"

* PLUS / MINUS .020"

Solera®



ADVANCED
GLAZINGS LTD

PRODUCT:

SOLERA® S R3

FRAMING SYSTEM:

Linel Corp Criterion

DATE:

2025.01.15

DWG NO.

REV:

001