


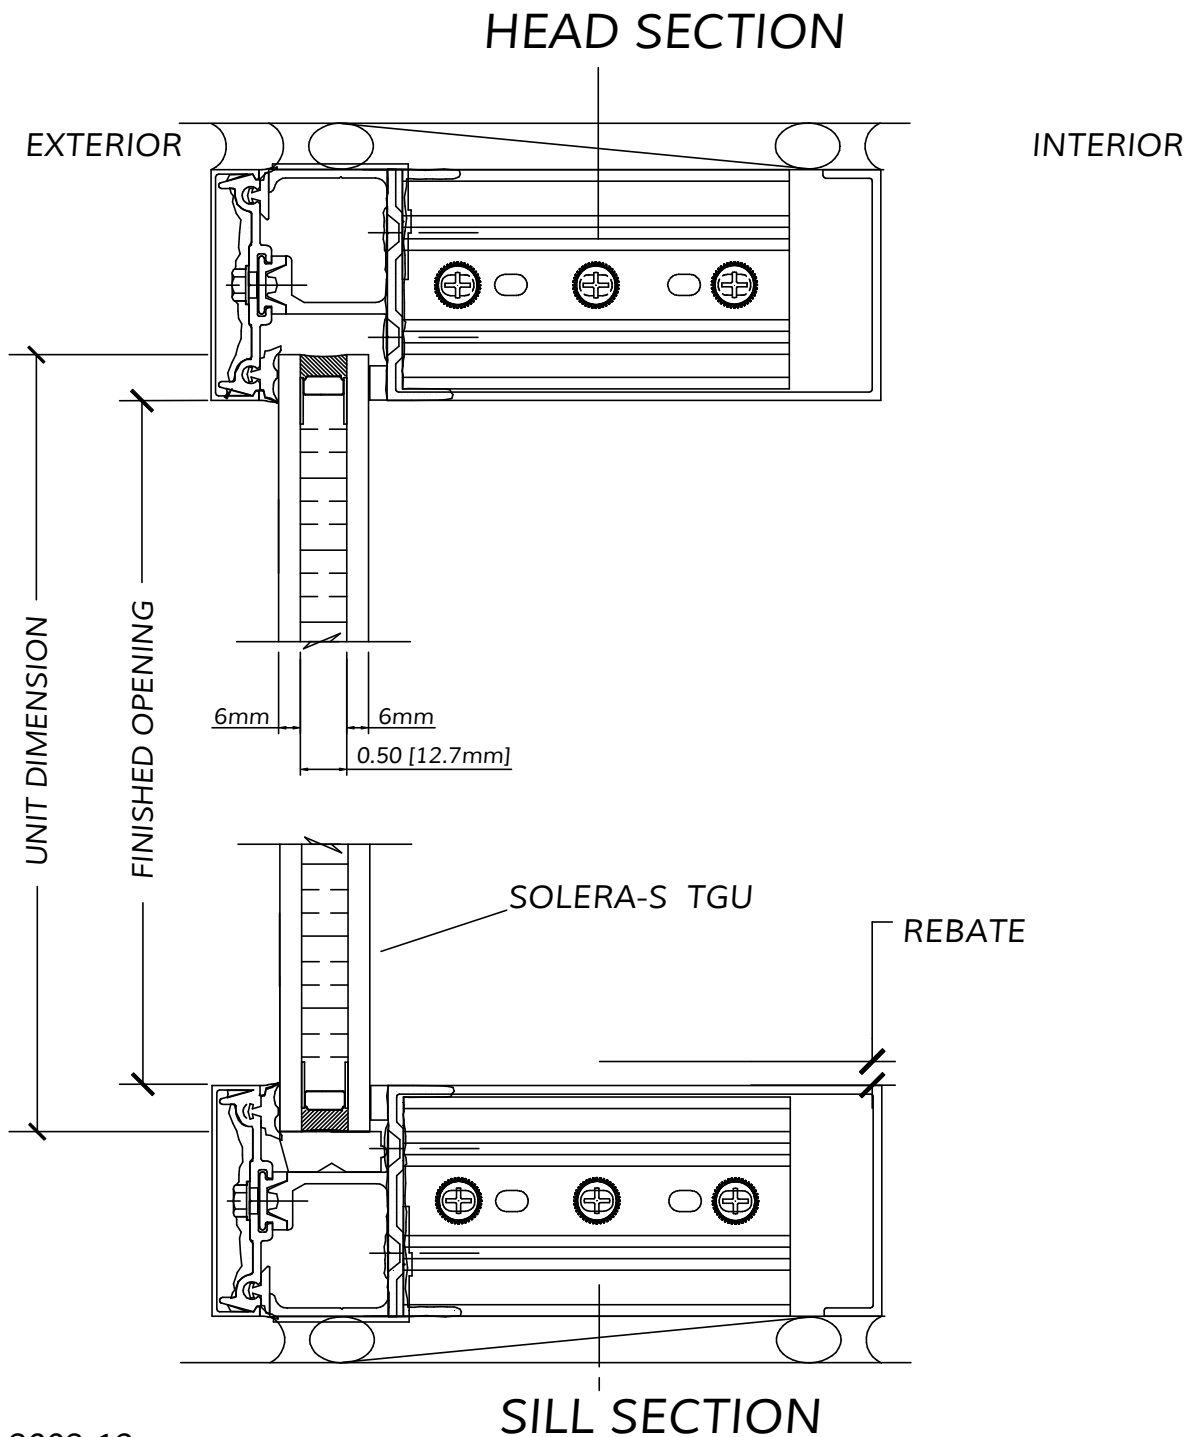

* SEE 300-3003-12
FOR DETAILS OF
"INTRA FRAME CAVITY"

* PLUS / MINUS .020"

Solera®



PRODUCT:
SOLERA® S R3

FRAMING SYSTEM:
Vistawall SW-250 Curtainwall

DATE:
2025.01.15

DWG NO.

REV:
001