


HEAD

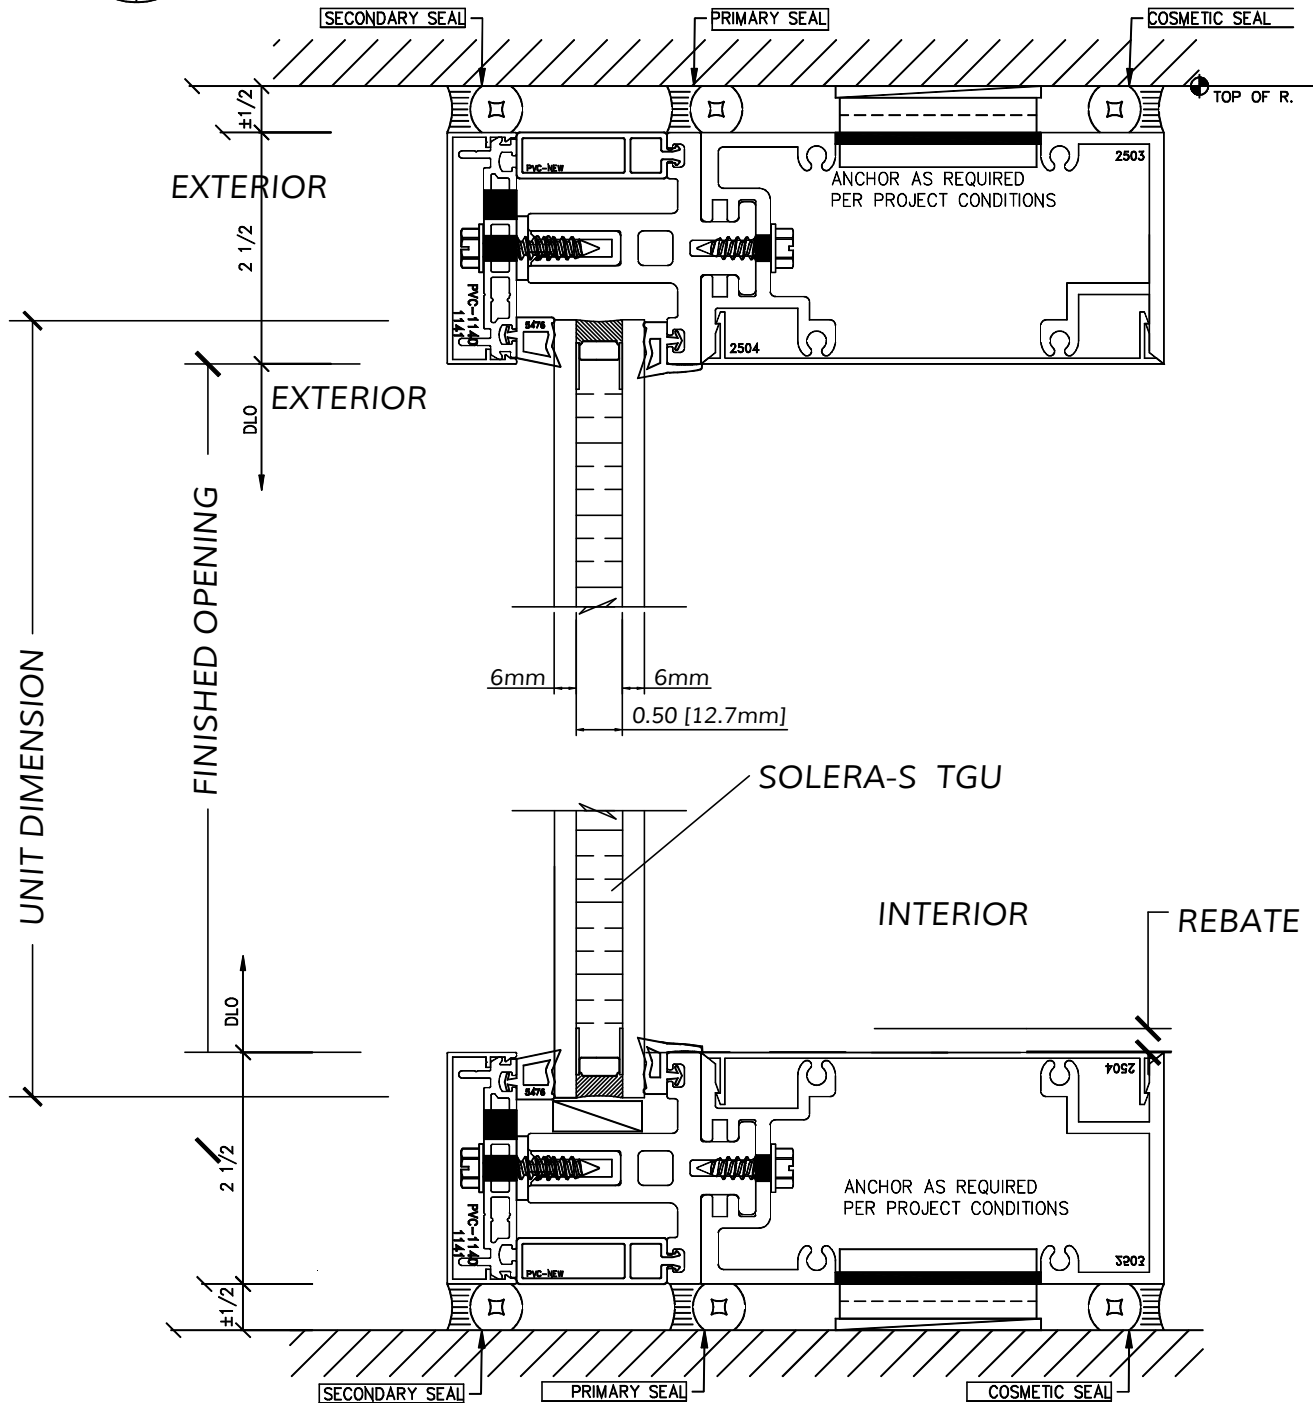

* SEE 300-3003-12
FOR DETAILS OF
"INTRA FRAME CAVITY"

* PLUS / MINUS .020"

Solera®



ADVANCED
GLAZINGS LTD

PRODUCT:
SOLERA® S R3

FRAMING SYSTEM:
Zero-Net-PW2500

DATE:
2025.01.15

DWG NO.

REV:
001